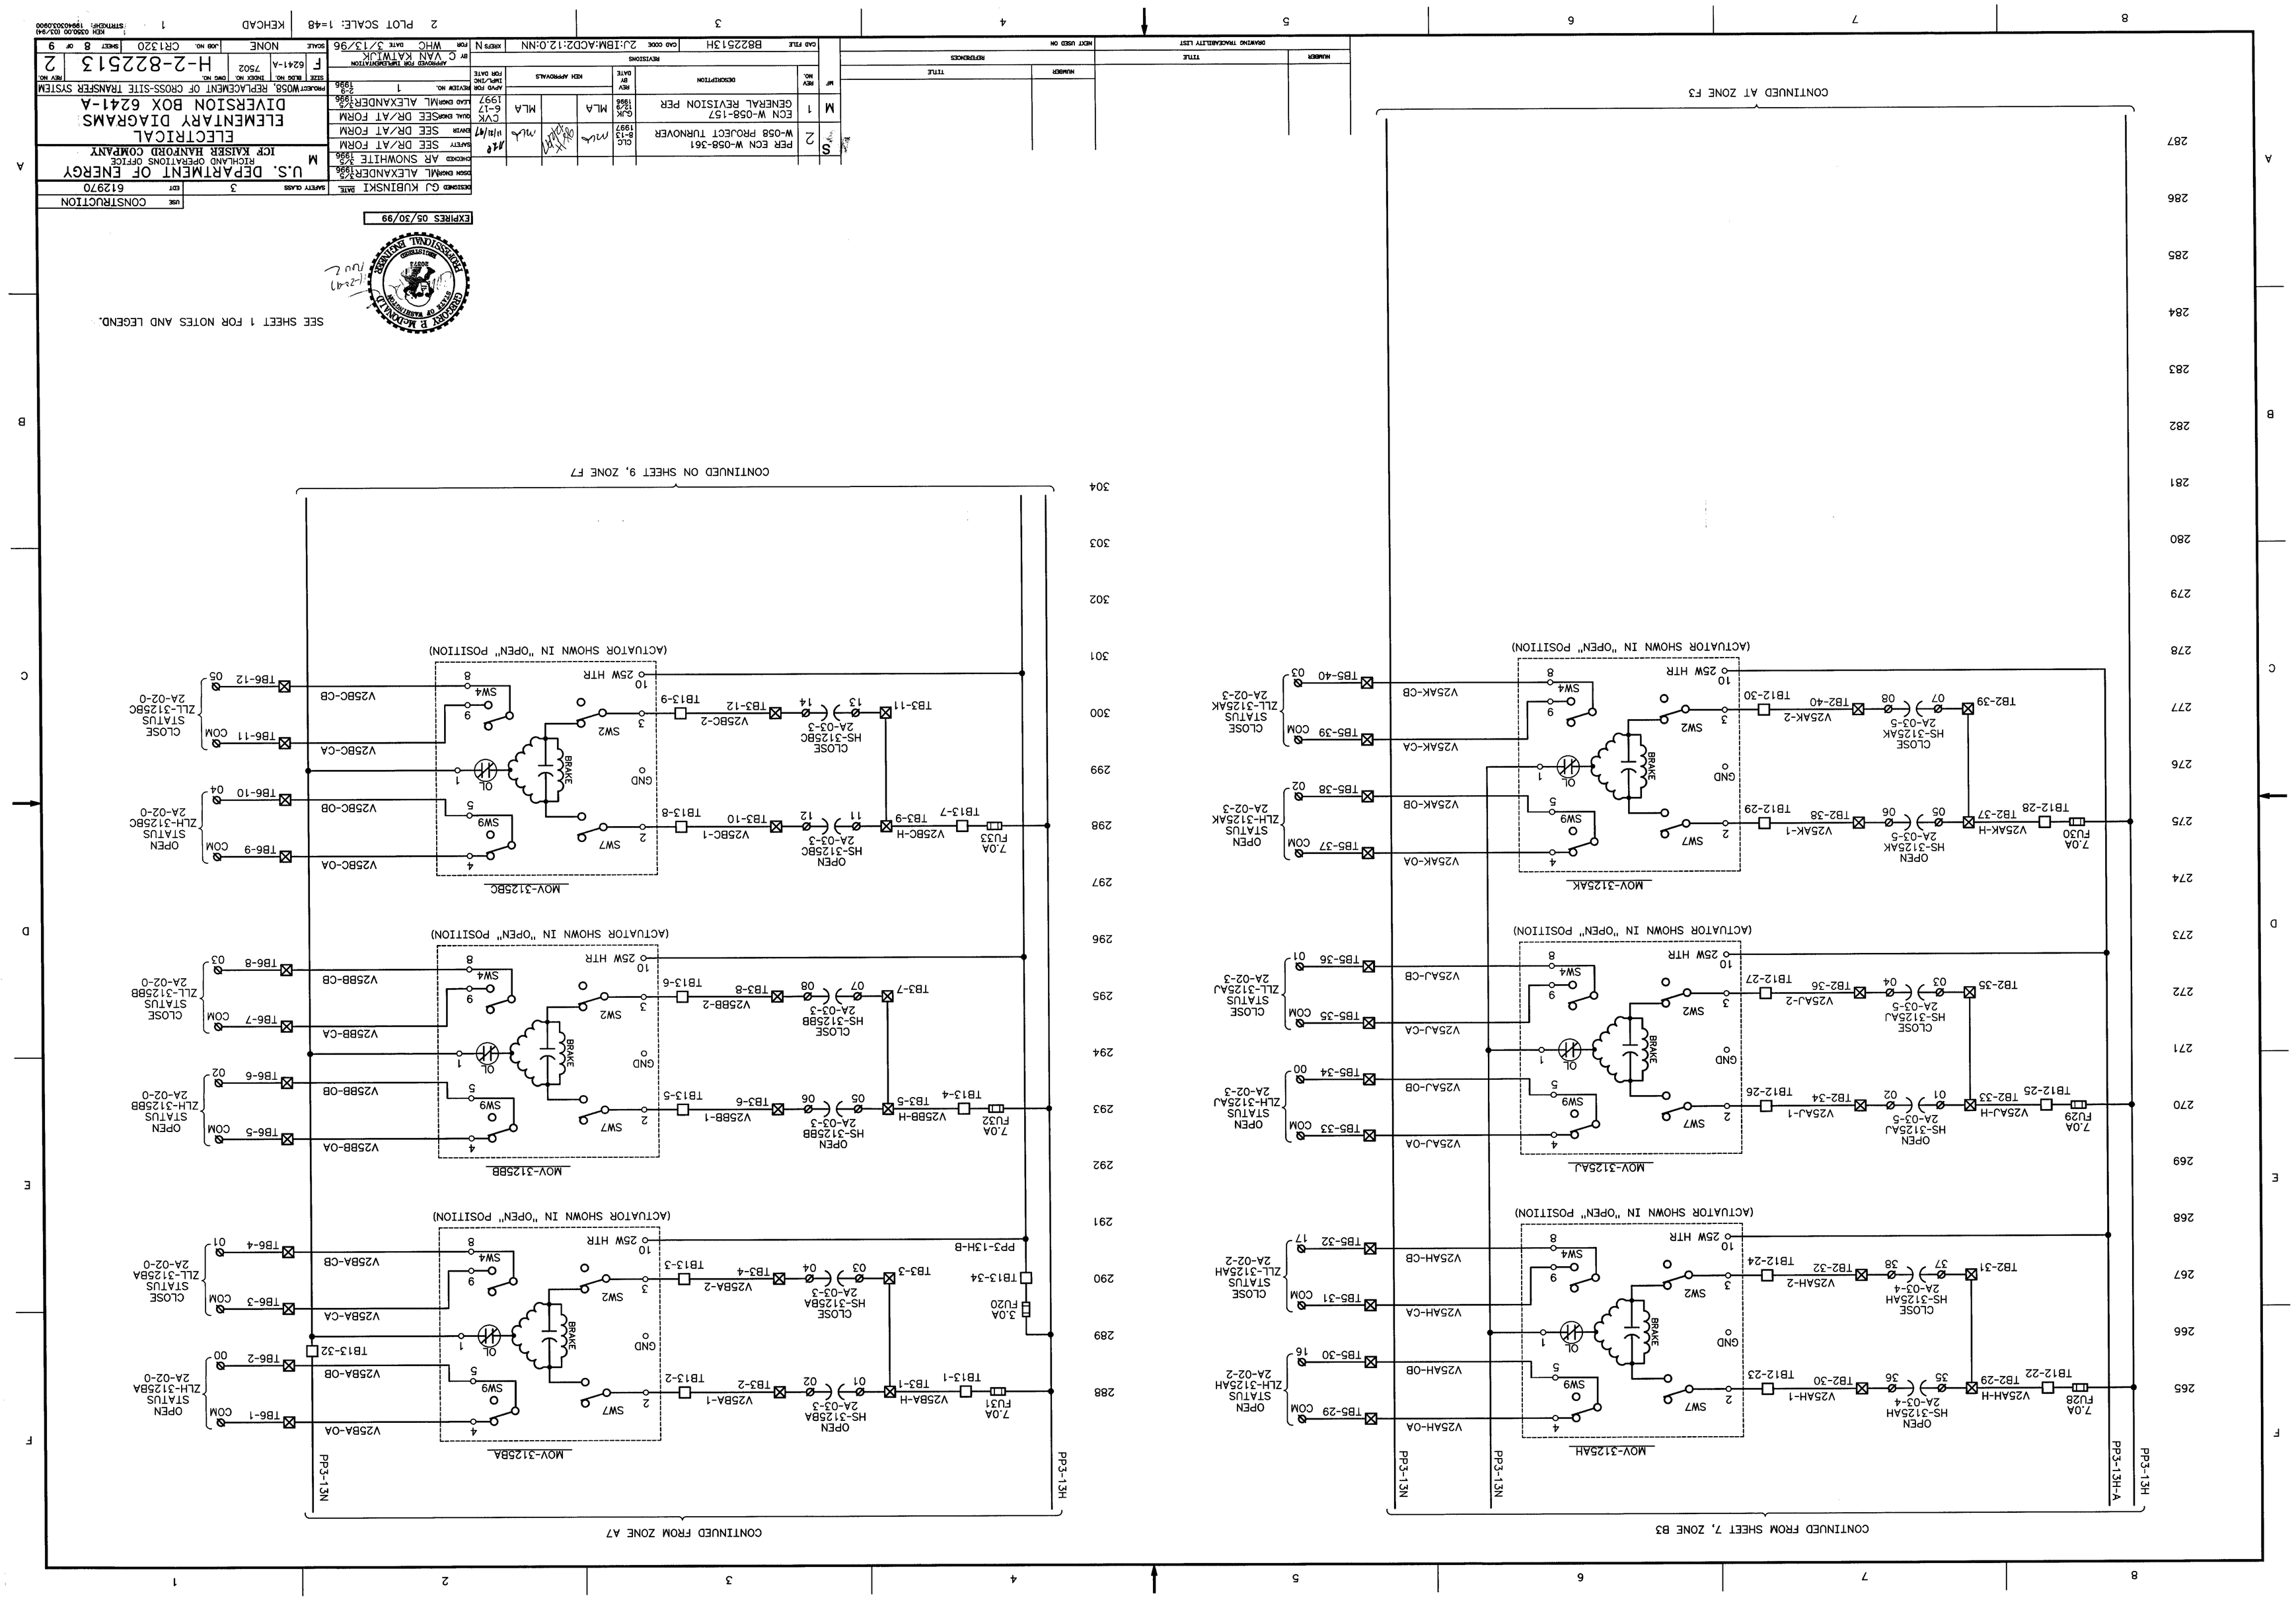
CONTINUED AT ZONE F3
CONTINUED FROM SHEET 7, ZONE B3
CONTINUED ON SHEET 9, ZONE F7
CONTINUED FROM ZONE A7
(ACTUATOR SHOWN IN "OPEN" POSITION)
MOV-312SAH
MOV-312SAJ
MOV-312SBA
MOV-312SBB
MOV-312SBC
MOV-312SAK
PP3-13N
PP3-13H
PP3-13H-A
SEE SHEET 1 FOR NOTES AND LEGEND.
EXPIRES 05/30/99
U.S. DEPARTMENT OF ENERGY
ROCKLAND OPERATIONS OFFICE
ICF KAISER HANFORD COMPANY
ELECTRICAL
ELEMENTARY DIAGRAMS
DIVERSION BOX 6241-A
PROJECT WO58, REPLACEMENT OF CROSS-SITE TRANSFER SYSTEM
H-2-822513
REV NO. 2
SHEET 8 OF 9
SCALE NONE
JOB NO. CR1320
DWG NO. 7502
INDEX NO. 624I-A
SIZE F
REVISED GJ KUBINSKI DATE
DRAWN DMcMIL ALEXANDER 1-23-1996
CHECKED AR SNOWHITE 1-23-1996
SAFETY SEE DR/AT FORM
STATUS SEE DR/AT FORM
QUAL DMcMIL ALEXANDER 1-23-1996
SCALE DMcMIL ALEXANDER 1-23-1996
SAFETY CLASS 3
USE CONSTRUCTION
EDT 612970
APPROVED FOR INCORPORATION BY C VAN KATWIJK
FOR WHC DATE 3/13/96
REVISION NO. 1 2-9-1996
APVD FOR FOR DATE
CAD FILE B22513H
CAD CODE 2J:IBM:ACD2:12.0:NN
XREF'S N
REVISIONS
REV NO. DESCRIPTION REV BY DATE
M 1 ECN W-058-157 GENERAL REVISION PER W-058 PROJECT TURNOVER GJK 12-9-1996
S 2 PER ECN W-058-361 DLC 8-13-1997
KEH APPROVALS
MLA 6-17-1997 CVK
NEXT USED ON
DRAWING TRACEABILITY LIST
NUMBER TITLE
REFERENCES
NUMBER TITLE