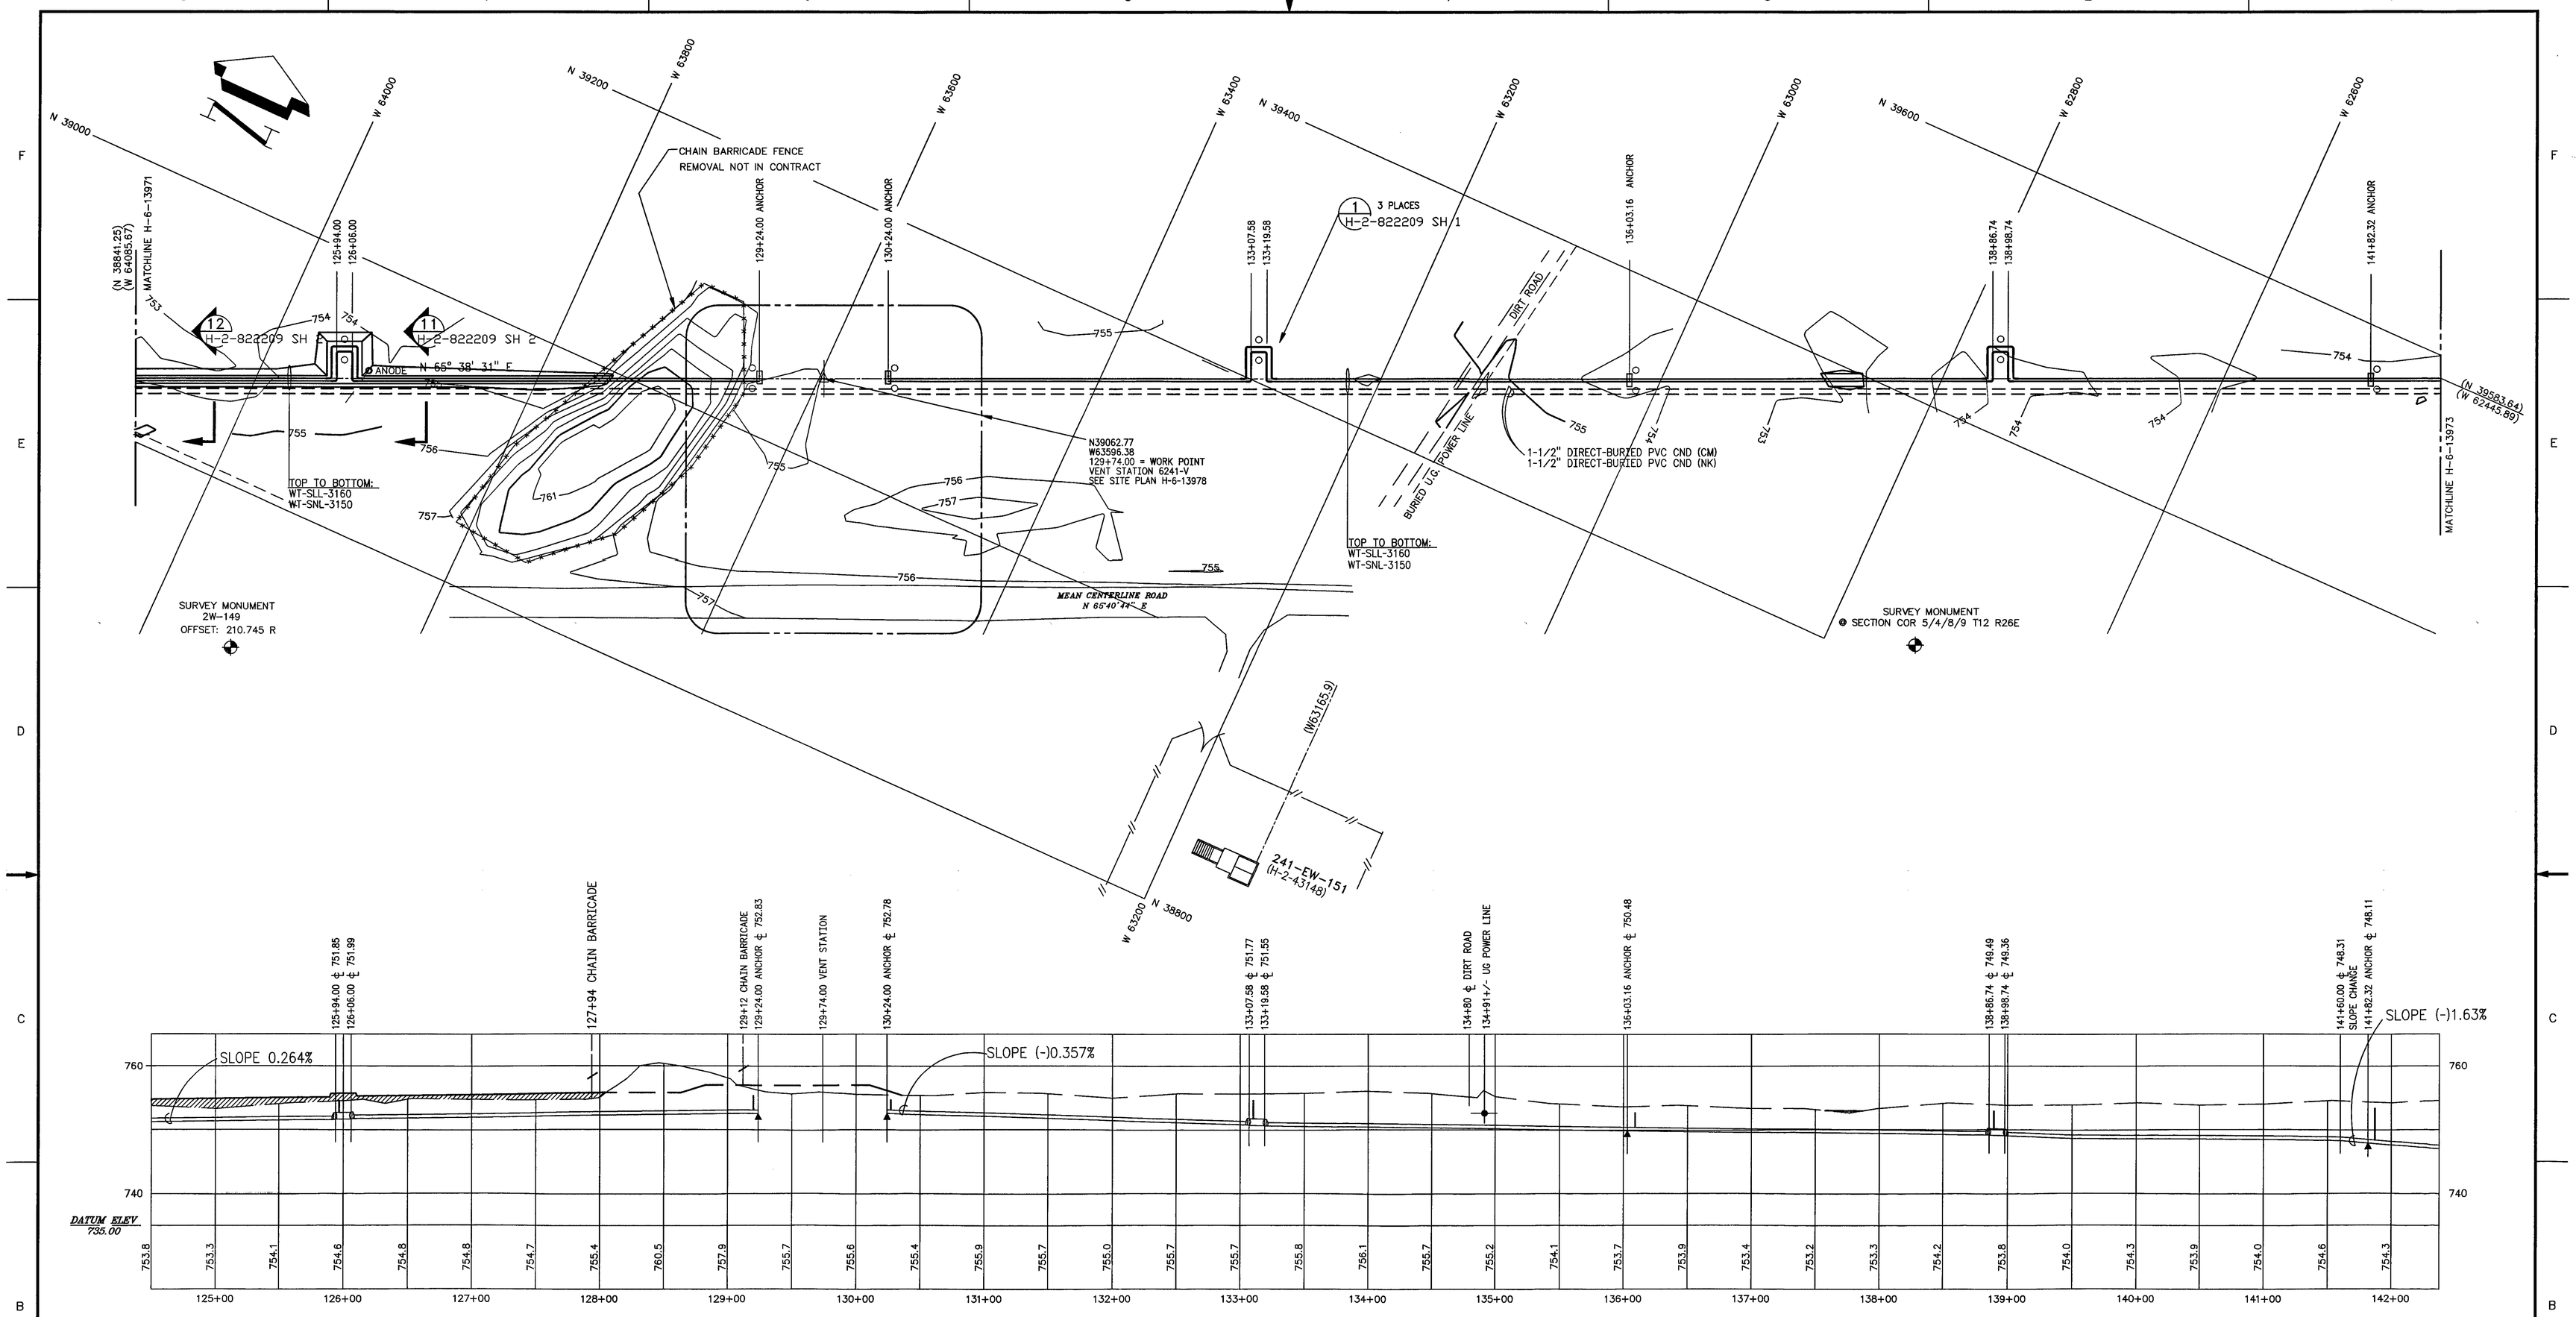

PROFILE VERTICAL SCALE : 1"= 10'

3

GRAPHIC SCALE

50 0 25 50 100 200

(IN FEET)
1 inch = 50 ft.

HORIZONTAL DATUM : 200 EAST GRID FEET
CONTOUR INTERVAL : 1 FOOT
VERTICAL DATUM : NGVD'29 FEET

NOTES:
1. FOR GENERAL NOTES AND LEGEND SEE H-2-822209

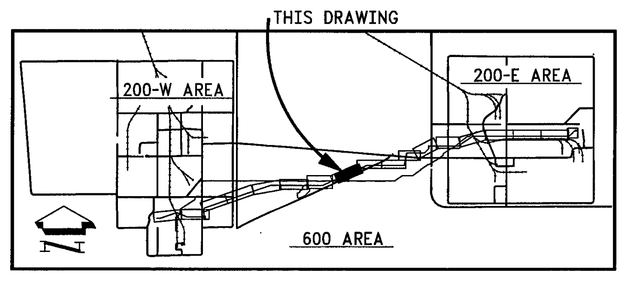

KEY PLAN

NUMBER	TITLE
DRAWING TRACEABILITY LIST	

NUMBER	TITLE
H-2-822200	DRAWING INDEX
REFERENCES	
NEXT USED ON	

REV NO.	DESCRIPTION	REV BY DATE	KEH APPROVALS	APVD FOR IMPL/INC FOR DATE
RS 3	PER ECN W-058-351 W-058 PROJECT TURNOVER	P LAING 11/17/97 11/17/97	11/13/97	11/24/97
M 2	& 48 REVISE PER ECN W-058-25, 30	P LAING 6/24/96 6/24/96	ASL 5/14/96 JCH 5/15/96 CVE 5/15/96	
M 1	b) DELETE NOTE ZN F6 a) DELETE STA NO. ZN D8 REVISE PER ECN W-058-5	K HAYASE 10/2/95 10/10/95 P LAING P LAING	SA FARGO 10/10/95 LJ HENDERSON 10/10/95 DL PARSONS	

REVISIONS

CAD FILE F013972A | CAD CODE 2J:IBM:ACD2:12.0:NN | XREF'S N

DESIGNED	P LAING	DATE	
DSGN ENGR	P LAING/K HAYASE	6/20 1995	
CHECKED	DT CHOU	6/20 1995	
SAFETY	SEE DR/AT FORM		
ENVIR	SEE DR/AT FORM		
QUAL ENGR	SEE DR/AT FORM		
LEAD ENGR	SA FARGO	6/20 1995	
REVIEW NO.	12	6/18 1995	

APPROVED FOR IMPLEMENTATION
BY GL PARSONS
FOR WHC DATE 7/24/95

SAFETY CLASS 1, SEE GEN NOTE 12 | USE CONSTRUCTION | EDT 612950

U.S. DEPARTMENT OF ENERGY
RICHLAND OPERATIONS OFFICE
ICF KAISER HANFORD COMPANY

CIVIL
PLAN & PROFILE
STA 124+ TO 142+

PROJECT W-058, REPLACEMENT OF CROSS SITE TRANSFER SYSTEM

SIZE	BLDG NO.	INDEX NO.	DWG NO.	REV NO.
F	600A 6241-V	7601 0403 7501	H-6-13972	3
SCALE SHOWN		JOB NO. CR1320	SHEET 1 OF 1	

KEH 0350.00 (03/94)
STRTKEHP: 19940303.0900

PLOT CFG: _POLY 2 PLOT SCALE: 1=50 KEHCAD 1