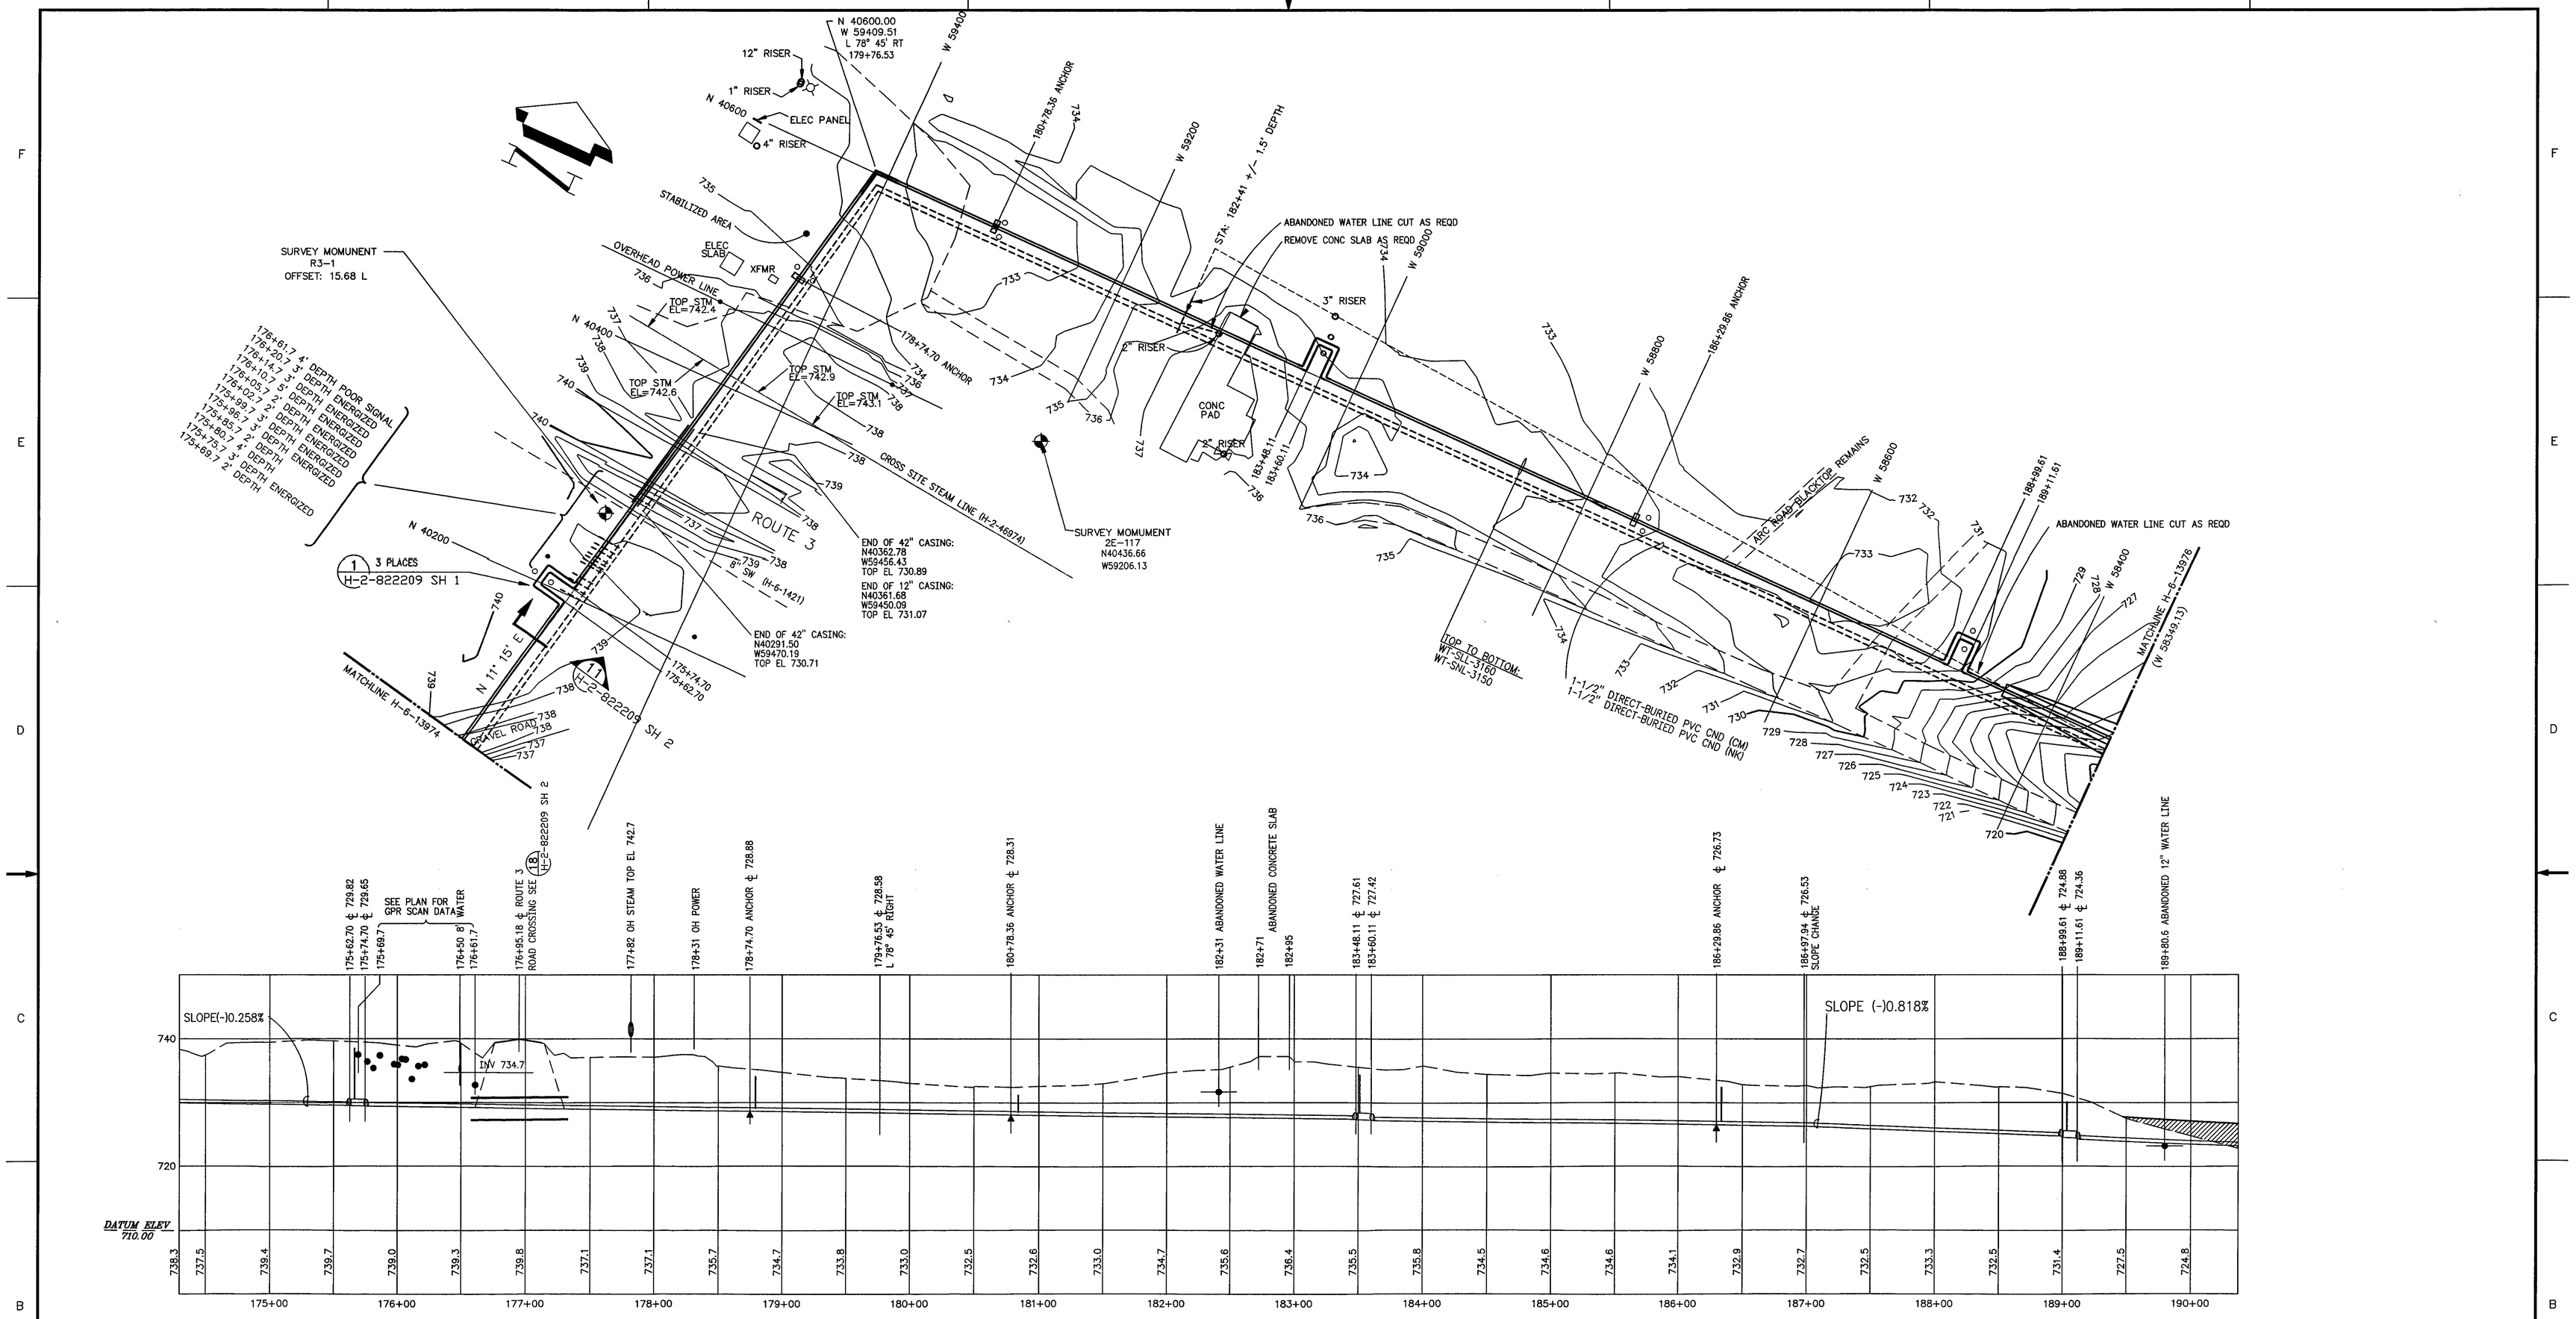

GRAPHIC SCALE

50 0 25 50 100 200

(IN FEET)
1 inch = 50 ft.

HORIZONTIAL DATUM: 200 EAST FEET
CONTOUR INTERVAL 1 FOOT
VERTICAL DATUM : NGVD29 FEET

NOTES
1. FOR GENERAL NOTES AND LEGEND SEE H-2-822209

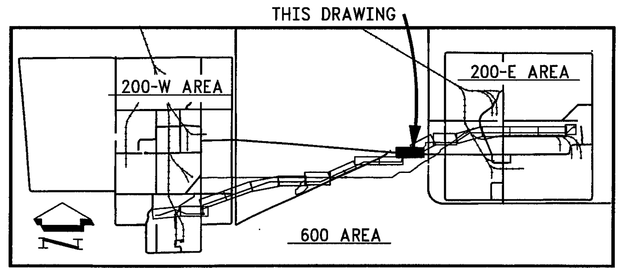

KEY PLAN

NUMBER	TITLE
DRAWING TRACEABILITY LIST	

NUMBER	TITLE
H-2-822200	DRAWING INDEX
NEXT USED ON	REFERENCES

MF	REV NO.	DESCRIPTION	REV BY DATE	KEH APPROVALS			APVD FOR INPL/INC FOR DATE
	RS 3	PER ECN W-058-351 W-058 PROJECT TURNOVER	P LAING 11/11/97		11/13/97		11/13/97
	M 2	48 REVISE PER ECN W-058-25, 30	ASL 6/24/96	MP 6/14/96	ASL 6/14/96	JCH 6/18/96	CVK 6/18/96
	M 1	b) CORRECT DWG REF ZN C7 a) DELETE STA NO ZN F7 REVISE PER ECN W-058-5	10/30/95 P. LAING/P	K HAYASE 10/10/95 P. LAING	10/10/95 SA FARGO	10/10/95 H HONDERSON	10/10/95 GL PARSONS

REVISIONS

CAD FILE F013975A CAD CODE 2J:IBM:ACD2:12.0:NN XREFS N

DESIGNED	P LAING	DATE	
DESIGN ENGR	P LAING/K HAYASE	5-29 1995	
CHECKED	DT CHOU	5-29 1995	
SAFETY	SEE DR/AT FORM		
DRVR	SEE DR/AT FORM		
QUAL ENGR	SEE DR/AT FORM		
LEAD ENGR	SA FARGO	6-29 1995	
REVIEW NO.	12	6/16 1995	

APPROVED FOR IMPLEMENTATION
BY GL PARSONS
FOR WHC DATE 7/24/1995

SAFETY CLASS 1, SEE GEN NOTE 12
EDT 612950
USE CONSTRUCTION

U.S. DEPARTMENT OF ENERGY
RICHLAND OPERATIONS OFFICE
ICF KAISER HANFORD COMPANY

CIVIL
PLAN & PROFILE
STA 174+ TO 190+

PROJECT W-058, REPLACEMENT OF CROSS SITE TRANSFER SYSTEM

SIZE	BLDG NO.	INDEX NO.	DWG NO.	REV NO.
F	600A	7601 9403 7501	H-6-13975	3

SCALE SHOWN JOB NO. CR1320 SHEET 1 OF 1

PLOT CFG: POLY 2 PLOT SCALE: 1=50 KEHCAD 1

KEH 0350.00 (03/94)
STRTKEHF: 19940303.0900