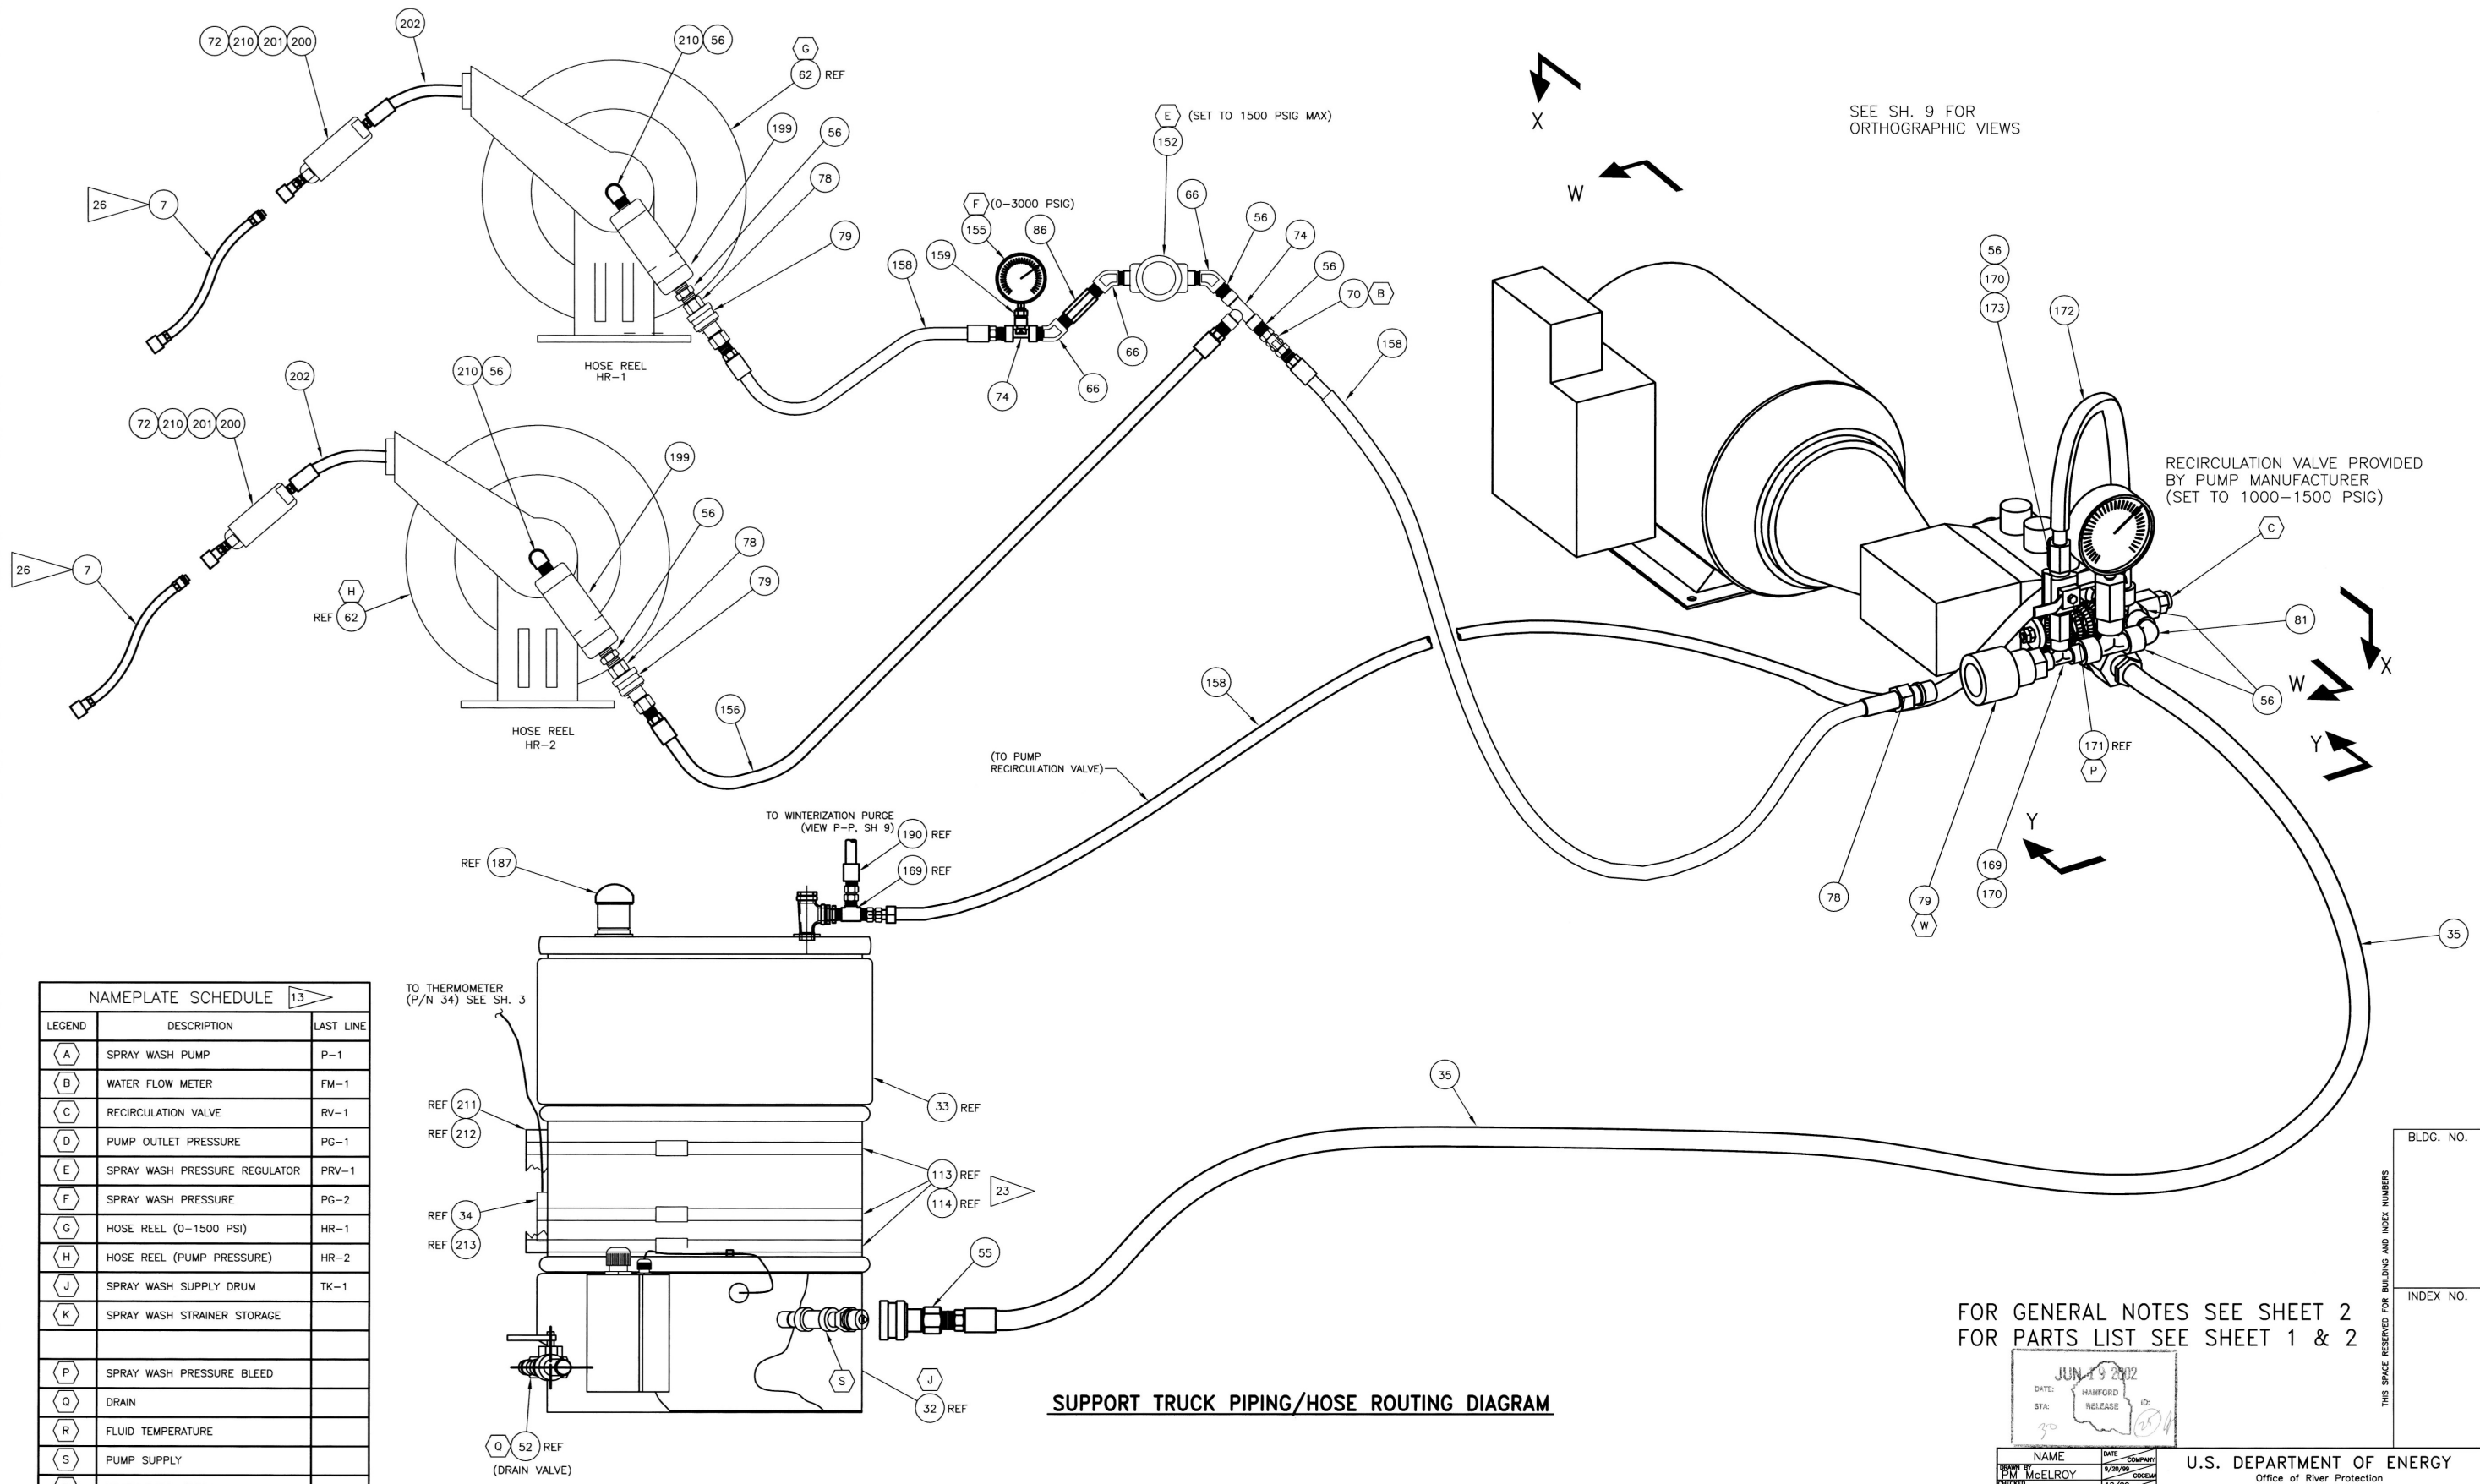

NAMEPLATE SCHEDULE 13		
LEGEND	DESCRIPTION	LAST LINE
A	SPRAY WASH PUMP	P-1
B	WATER FLOW METER	FM-1
C	RECIRCULATION VALVE	RV-1
D	PUMP OUTLET PRESSURE	PG-1
E	SPRAY WASH PRESSURE REGULATOR	PRV-1
F	SPRAY WASH PRESSURE	PG-2
G	HOSE REEL (0-1500 PSI)	HR-1
H	HOSE REEL (PUMP PRESSURE)	HR-2
J	SPRAY WASH SUPPLY DRUM	TK-1
K	SPRAY WASH STRAINER STORAGE	
P	SPRAY WASH PRESSURE BLEED	
Q	DRAIN	
R	FLUID TEMPERATURE	
S	PUMP SUPPLY	
T	WINTERIZATION/RECIRC RETURN	
U	PUMP INLET	
V	PUMP OUTLET	
W	SPRAY WASH SUPPLY	

SUPPORT TRUCK PIPING/HOSE ROUTING DIAGRAM

FOR GENERAL NOTES SEE SHEET 2
FOR PARTS LIST SEE SHEET 1 & 2

JUN 19 2002 DATE: HANFORD STA: RELEASE ID: 30 25

DWG NO	TITLE	REF NUMBER	TITLE
DRAWING TRACEABILITY LIST		REFERENCES	
		NEXT USED ON	

REV REL	REV NO	DESCRIPTION	REV BY DATE	ENGR	COMPANY
	2	664427 & 664434 660733, 660738, 664423, REVISED PER ECN-660700,	RLM 5/02		

REVISIONS

NAME	DATE	COMPANY
DRAWN BY PM McELROY	9/20/99	COGEMA
CHECKED RL MILLER	12/99	FFS
DRTG APVD H SHUMAKE JR	12/99	COGEMA
CDG ENG RN DALE	12/99	CHG
DESIGN AUTHORITY GP JANICEK	1/00	LMHC

U.S. DEPARTMENT OF ENERGY
Office of River Protection

CORE SAMPLER SUPPORT TRUCK RST-A

SIZE	BLDG NO	INDEX NO	DWG NO	REV
F	200G	3902	H-2-829939	2

SCALE SHOWN EDT 624168 SHEET 4 OF

27514 DOE_TB_F.DWG (01-01)

BLDG. NO.
INDEX NO.
THIS SPACE RESERVED FOR BUILDING AND INDEX NUMBERS
DWG NO H-2-829939 SH 4 OF REV 2